
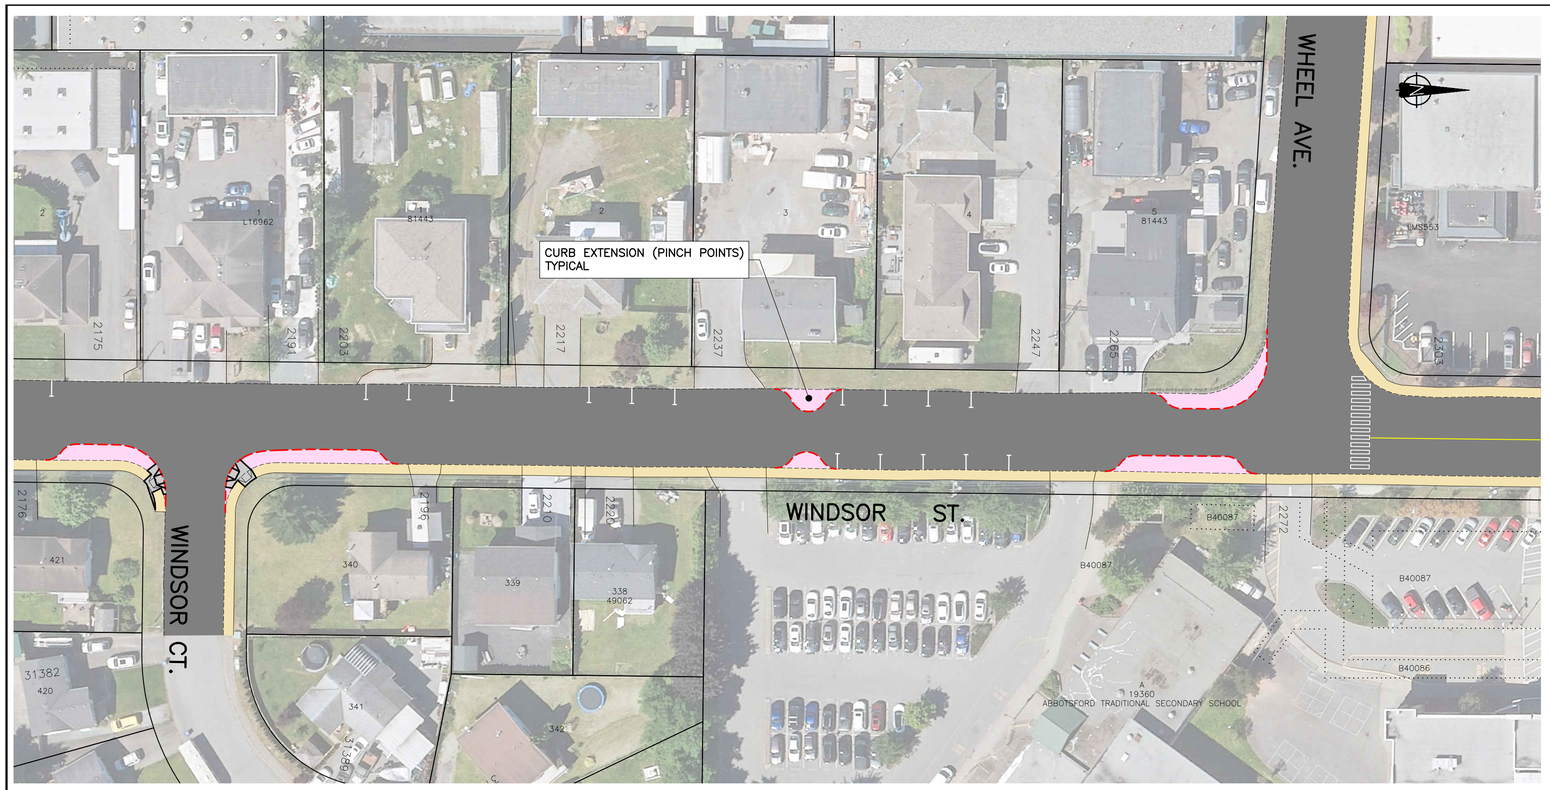


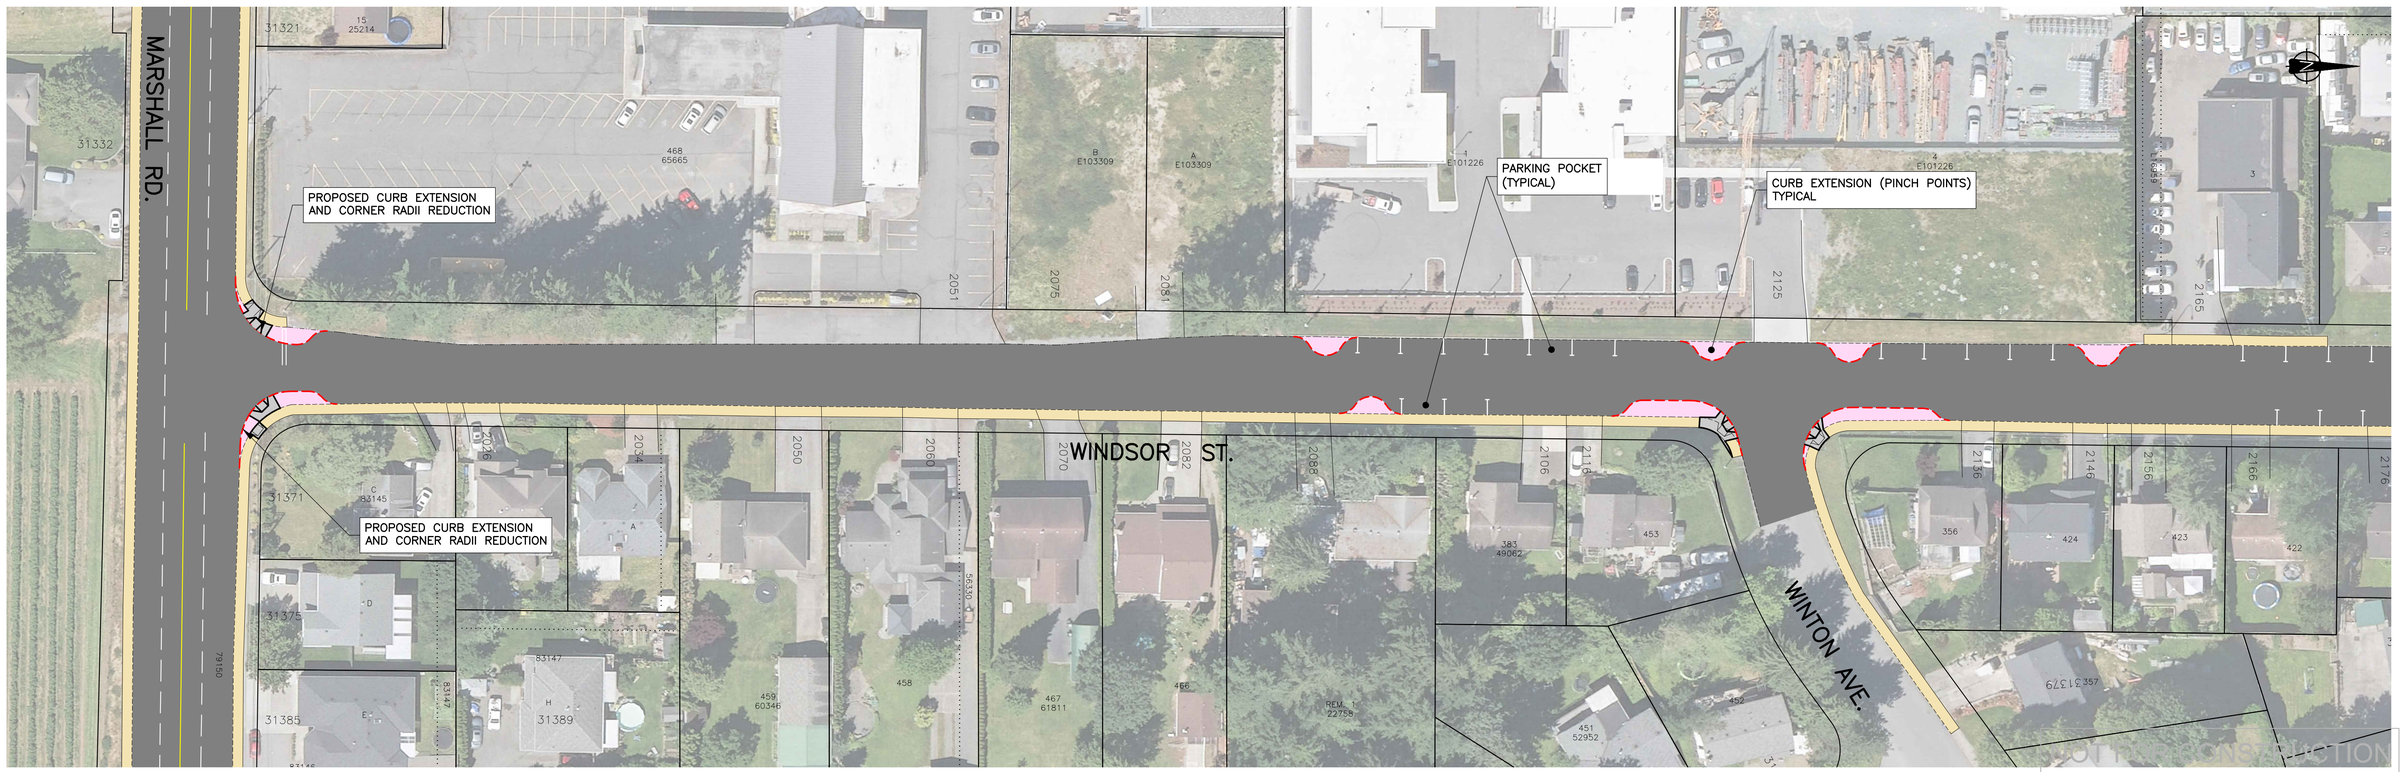

LOCATION FOR GAS, ELECTRICAL, TEL, & CABLE UTILITIES ARE APPROXIMATE. CONTACT 'BC ONE CALL' TO CONFIRM LOCATIONS PRIOR TO DESIGN OR CONSTRUCTION.

BC ONE CALL: TICKET # _____ DATE: _____

NO.	DATE	BY	REVISIONS	TECH	ENG.

DATE:	2023 11 14
DRAWN:	MR
DESIGN:	SB
SAP WORK ORDER #	

SURVEY JOB NO.:	
SURVEY CREW:	
DATUM:	
GEOID FILE (GPS):	
SCALE: HOR. 1 : 500	VER.

ABBOTSFORD

WINDSOR ST.
MARSHALL RD. TO WHEEL AVE.
TRAFFIC CALMING

GRID NO. C6 SHEET NO. 1 OF 1 DRWG. NO. R-1496

L:\ROADS\R1496\R1496.dwg