
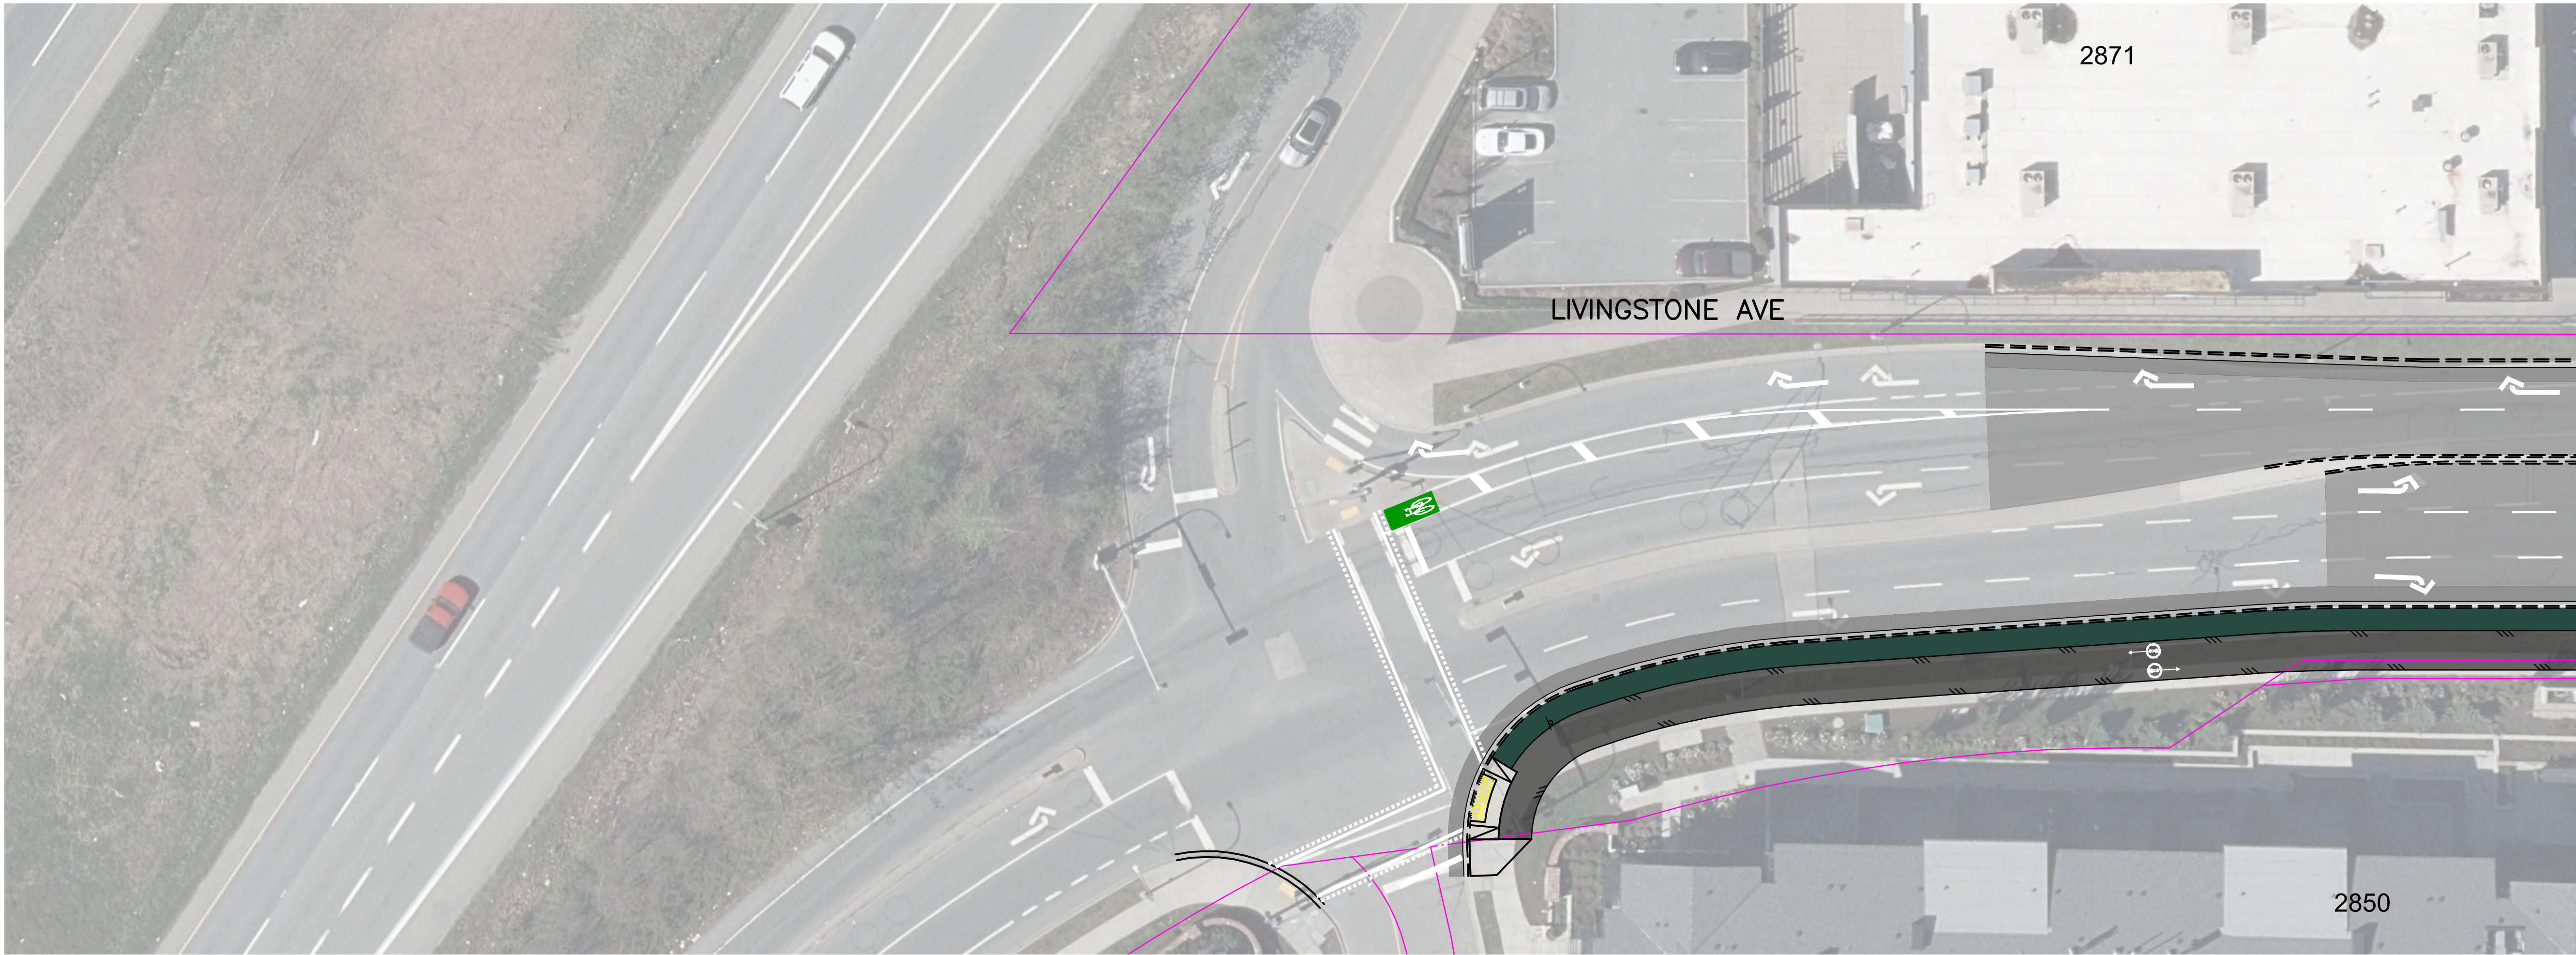


BLUE JAY STREET CORRIDOR IMPROVEMENTS

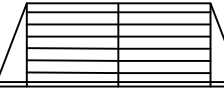


LEGEND

 ASPHALT ROAD	 CONCRETE SIDEWALK	 TOPSOIL AND SOD
 DRIVEWAY	 WHEELCHAIR RAMP WITH TWSI	

Blue Jay Street @ Mall Access



BLUE JAY STREET CORRIDOR IMPROVEMENTS

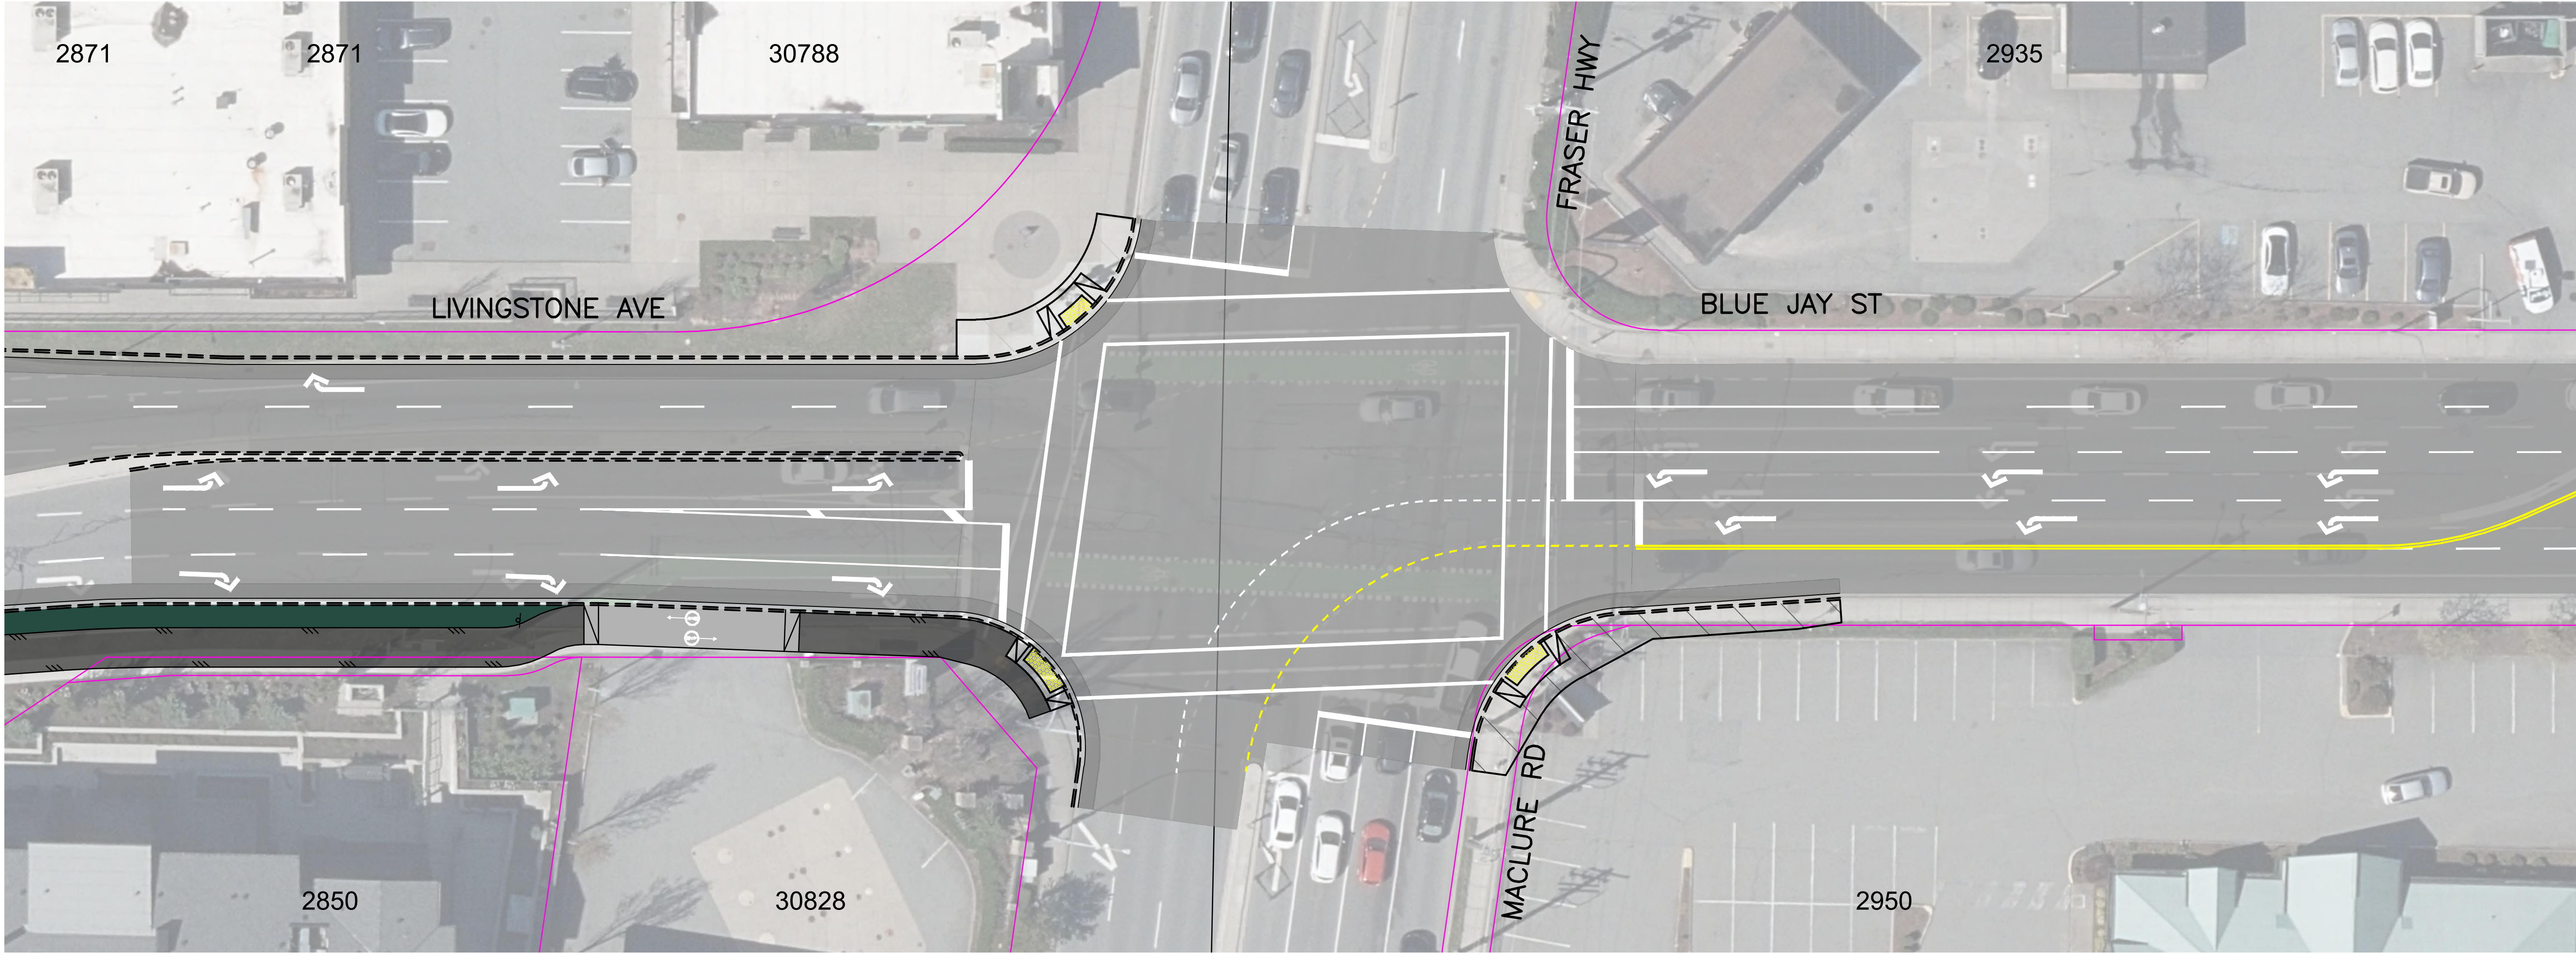

LEGEND



ASPHALT ROAD



CONCRETE SIDEWALK



TOPSOIL AND SOD



DRIVEWAY





WHEELCHAIR RAMP WITH TWSI

Blue Jay Street @ Maclure Road



BLUE JAY STREET CORRIDOR IMPROVEMENTS

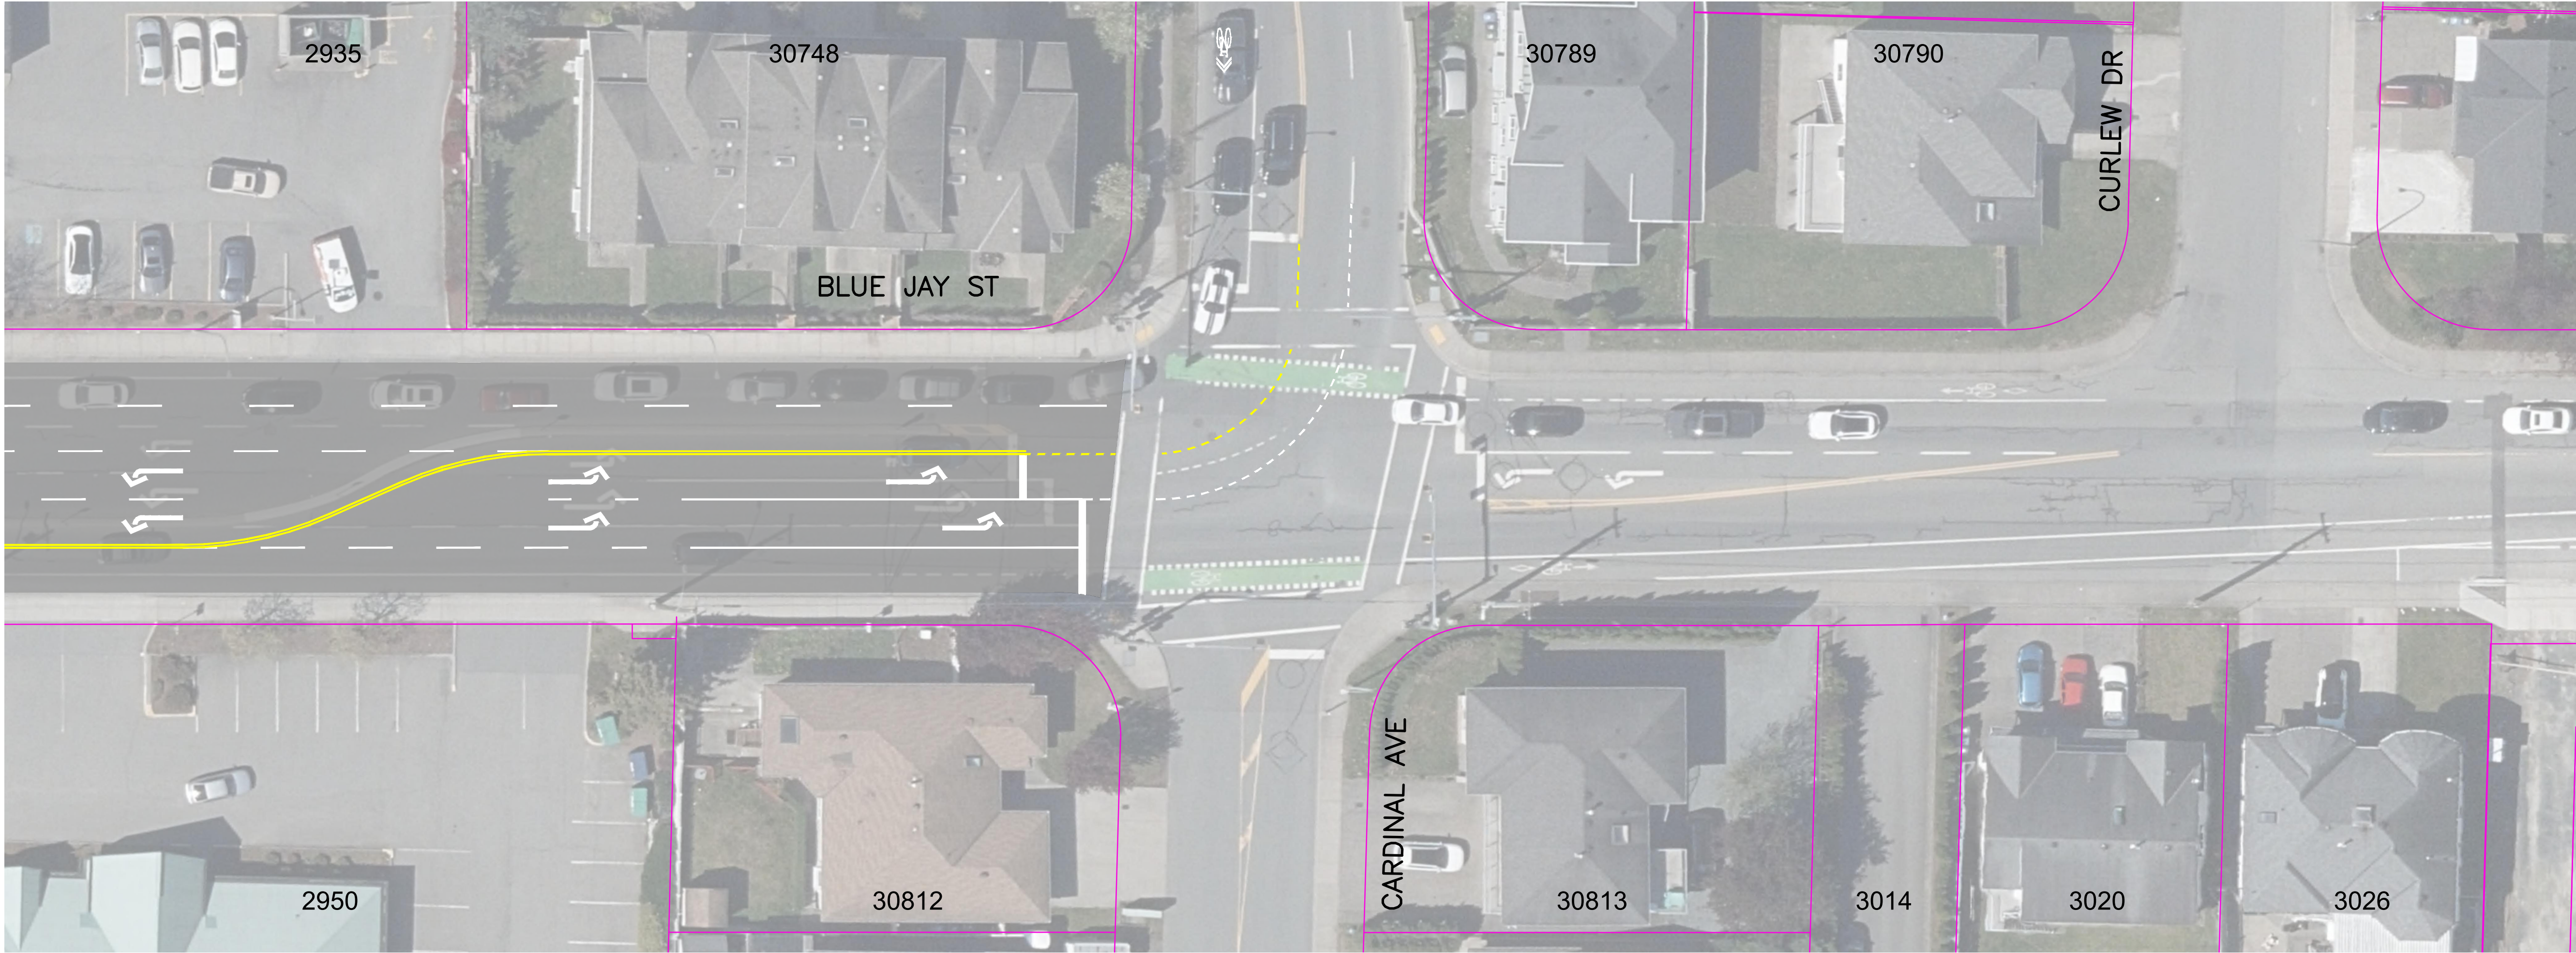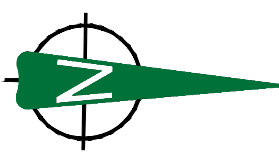

LEGEND



ASPHALT ROAD



CONCRETE SIDEWALK



TOPSOIL AND SOD



DRIVEWAY



WHEELCHAIR RAMP WITH TWSI

Blue Jay Street @ Cardinal Avenue

