

This aerial map illustrates the Highway 11 corridor, spanning from First Avenue to Sixth Avenue. The map is overlaid with a grid of property lots, each labeled with a unique identifier such as BCP 16937, LMP 13500, or PLAN 2596. Major streets shown include Highway 11, Second Avenue, Third Avenue, Fourth Avenue, Fifth Avenue, and Sixth Avenue. To the north of the corridor, the CP Rail and Southern Rail lines are visible. A north arrow is located in the top right corner of the map.



Roadworks Concept

Highway 11



HIGHWAY 11 & VYE ROAD
AREA IMPROVEMENTS



Roadworks Concept


Highway 11




HIGHWAY 11 & VYE ROAD AREA IMPROVEMENTS





Typical Section Concepts Highway 11

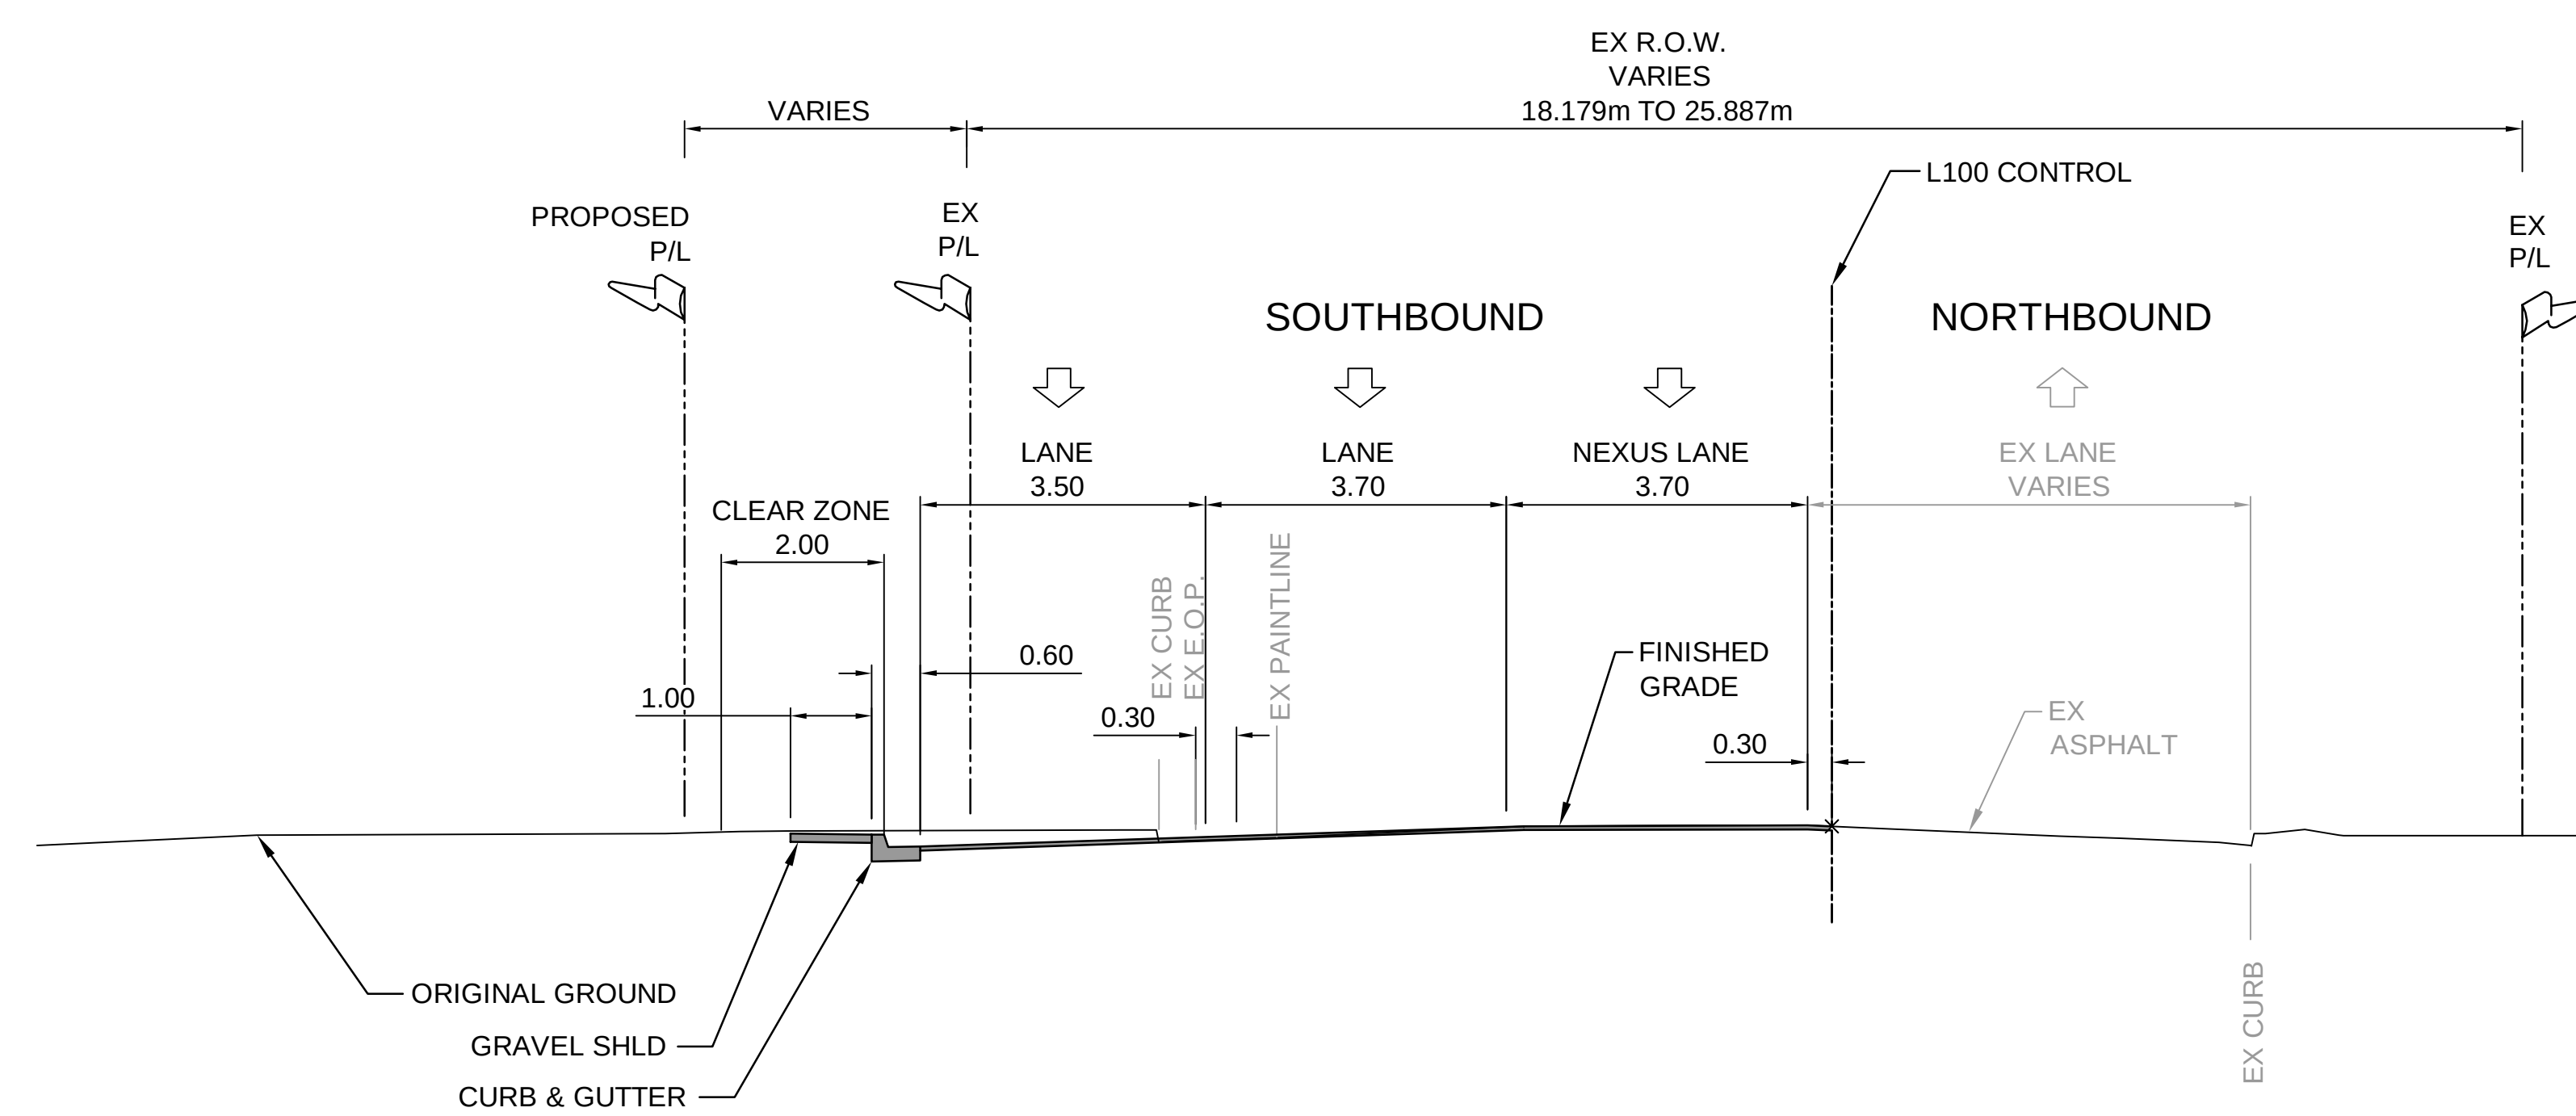

Highway 11
SECOND AVENUE TO FOURTH AVENUE

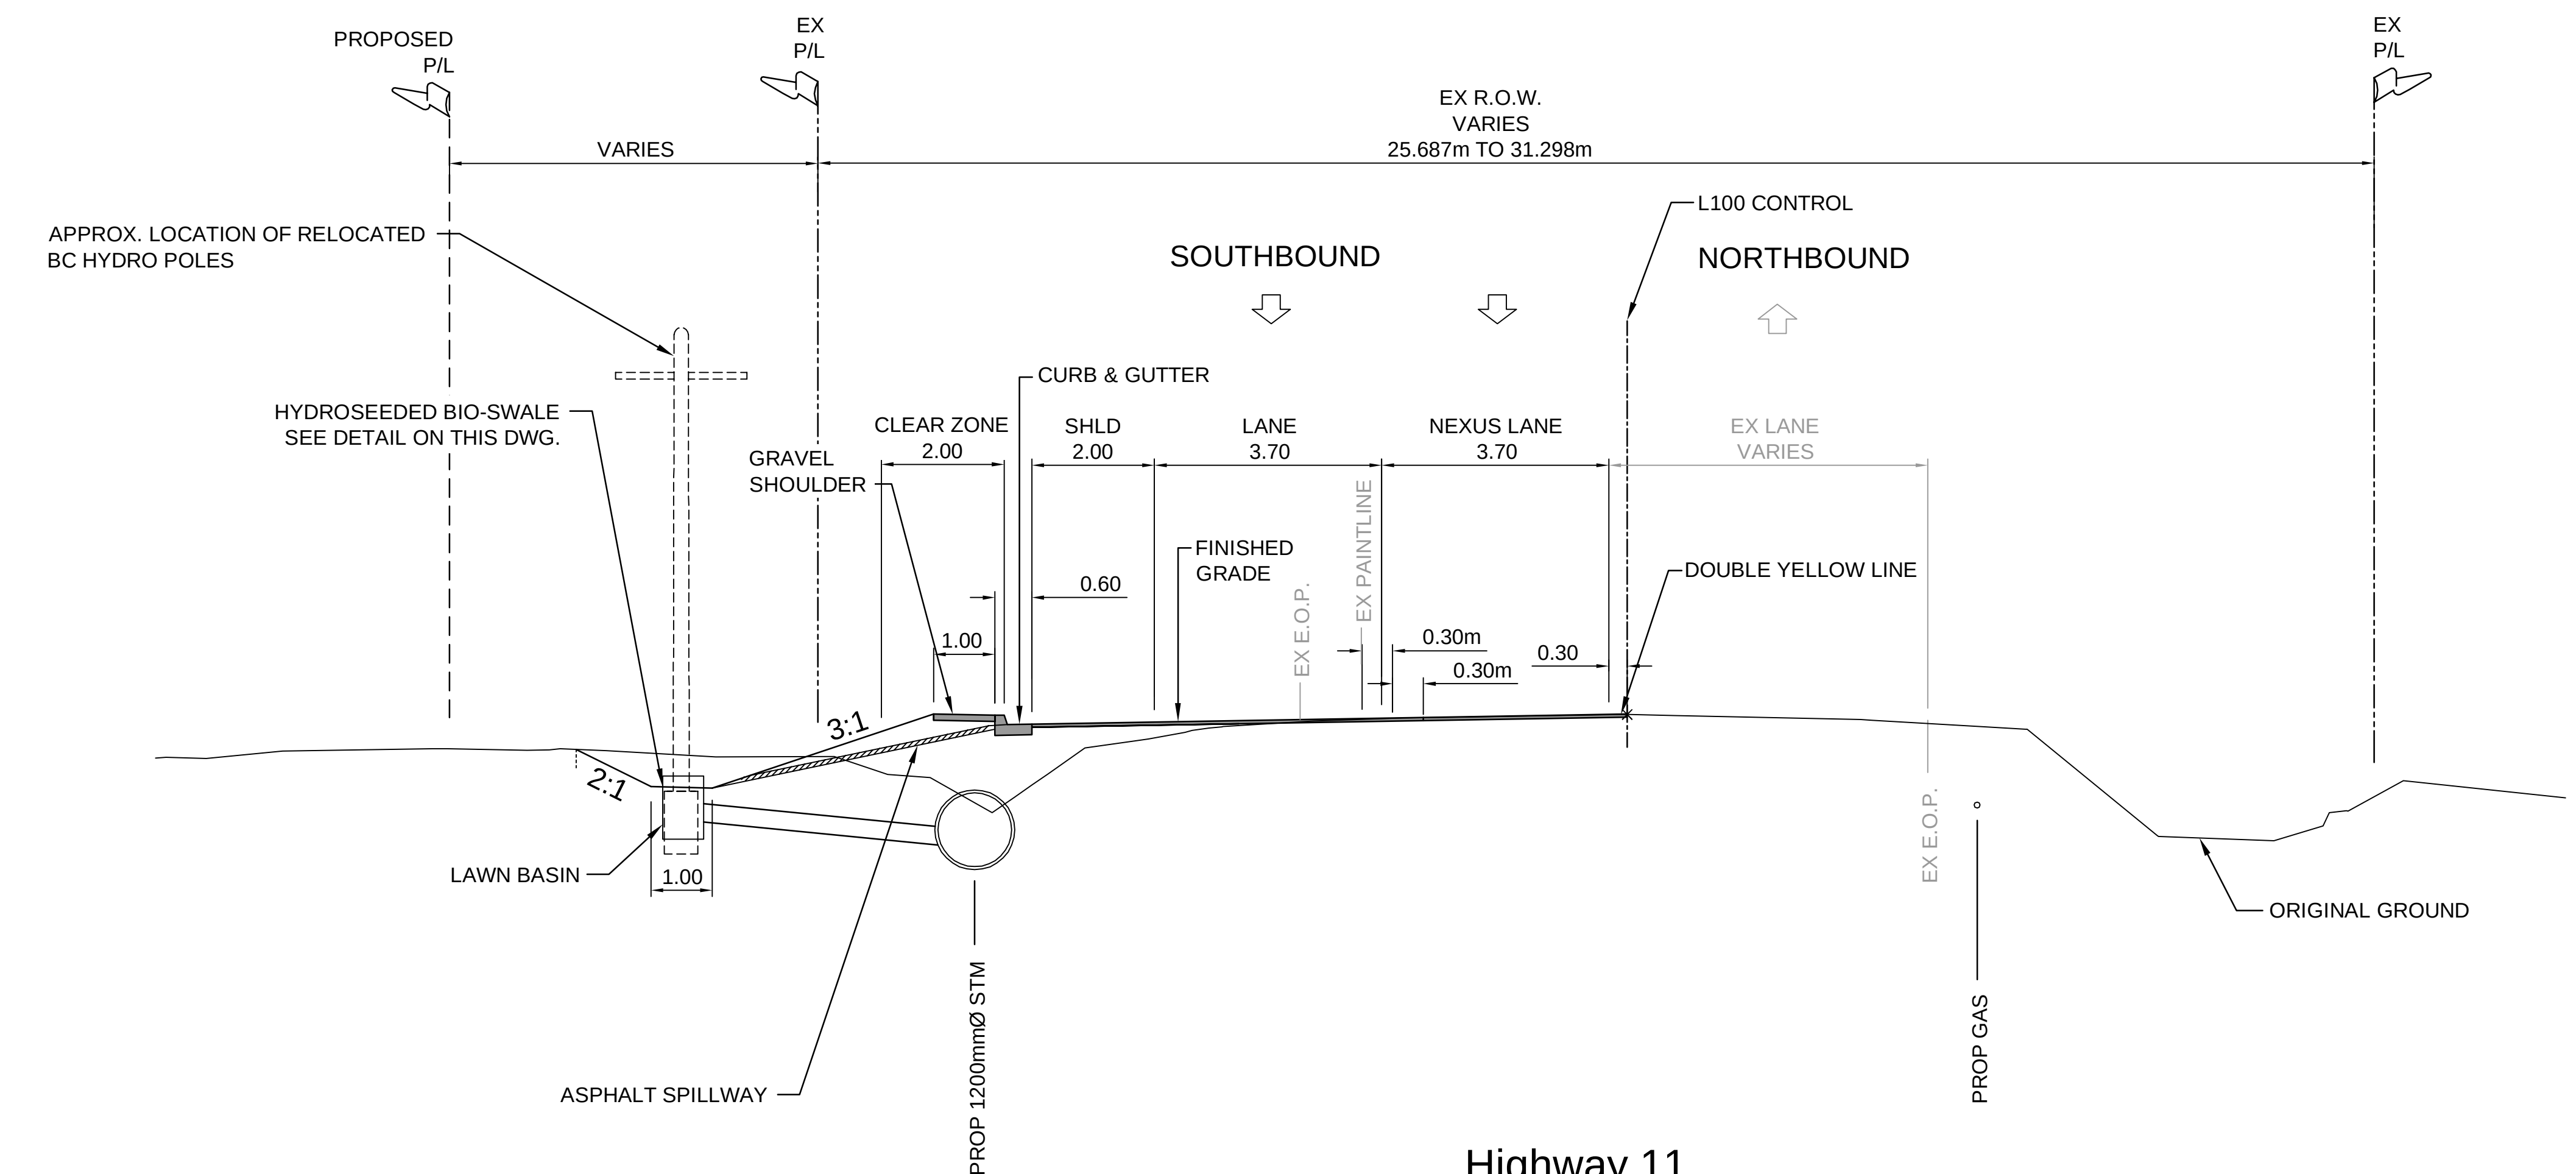


Highway 11
NORTH OF FOURTH AVENUE TO FARMER ROAD

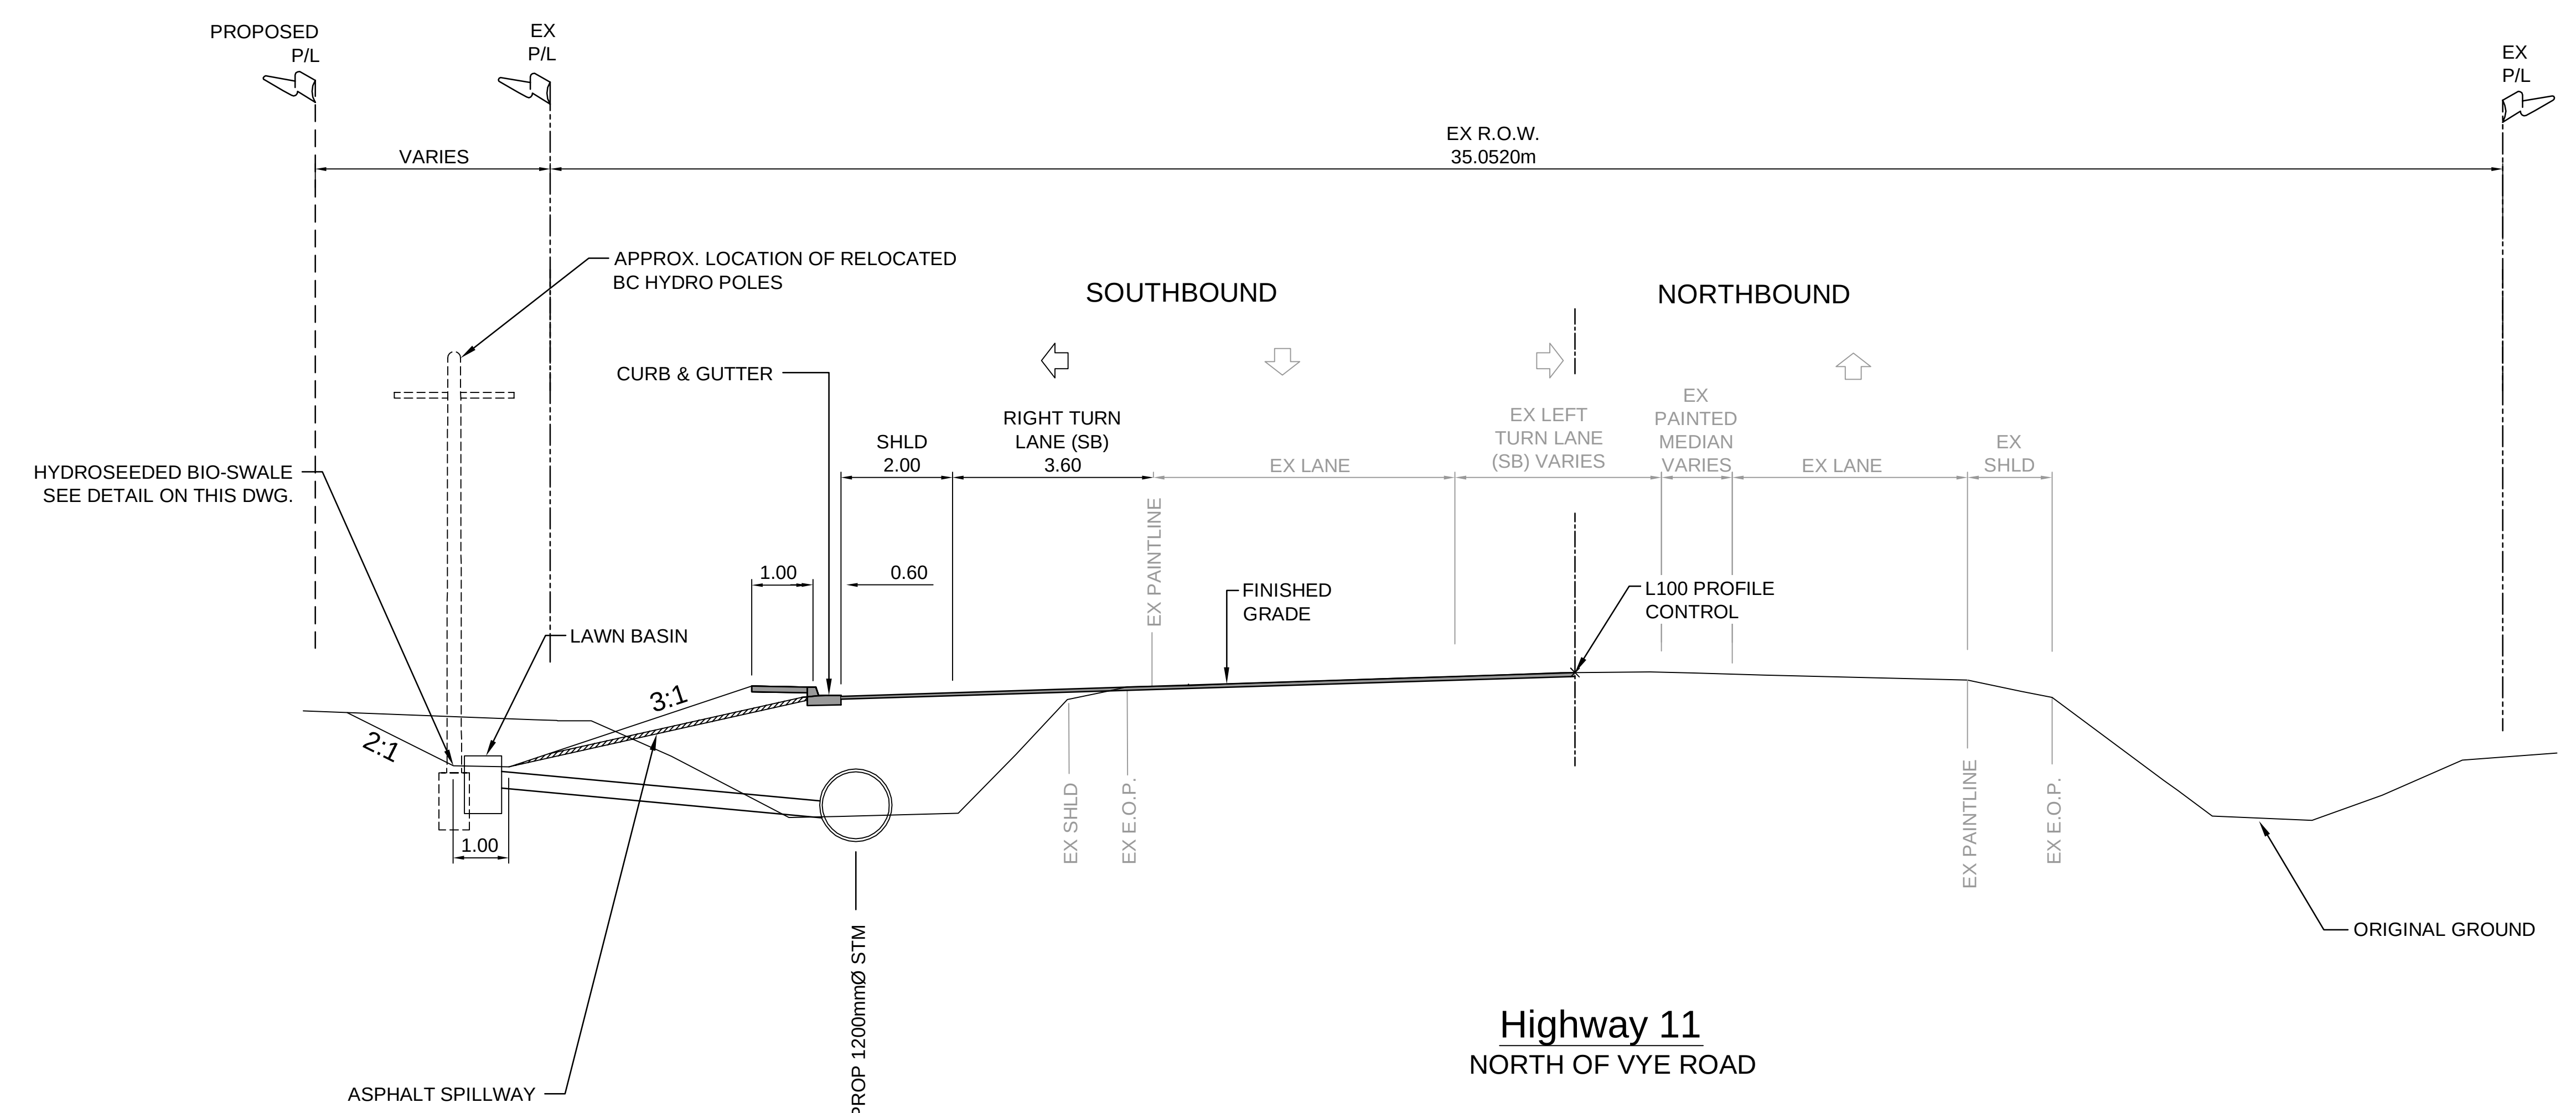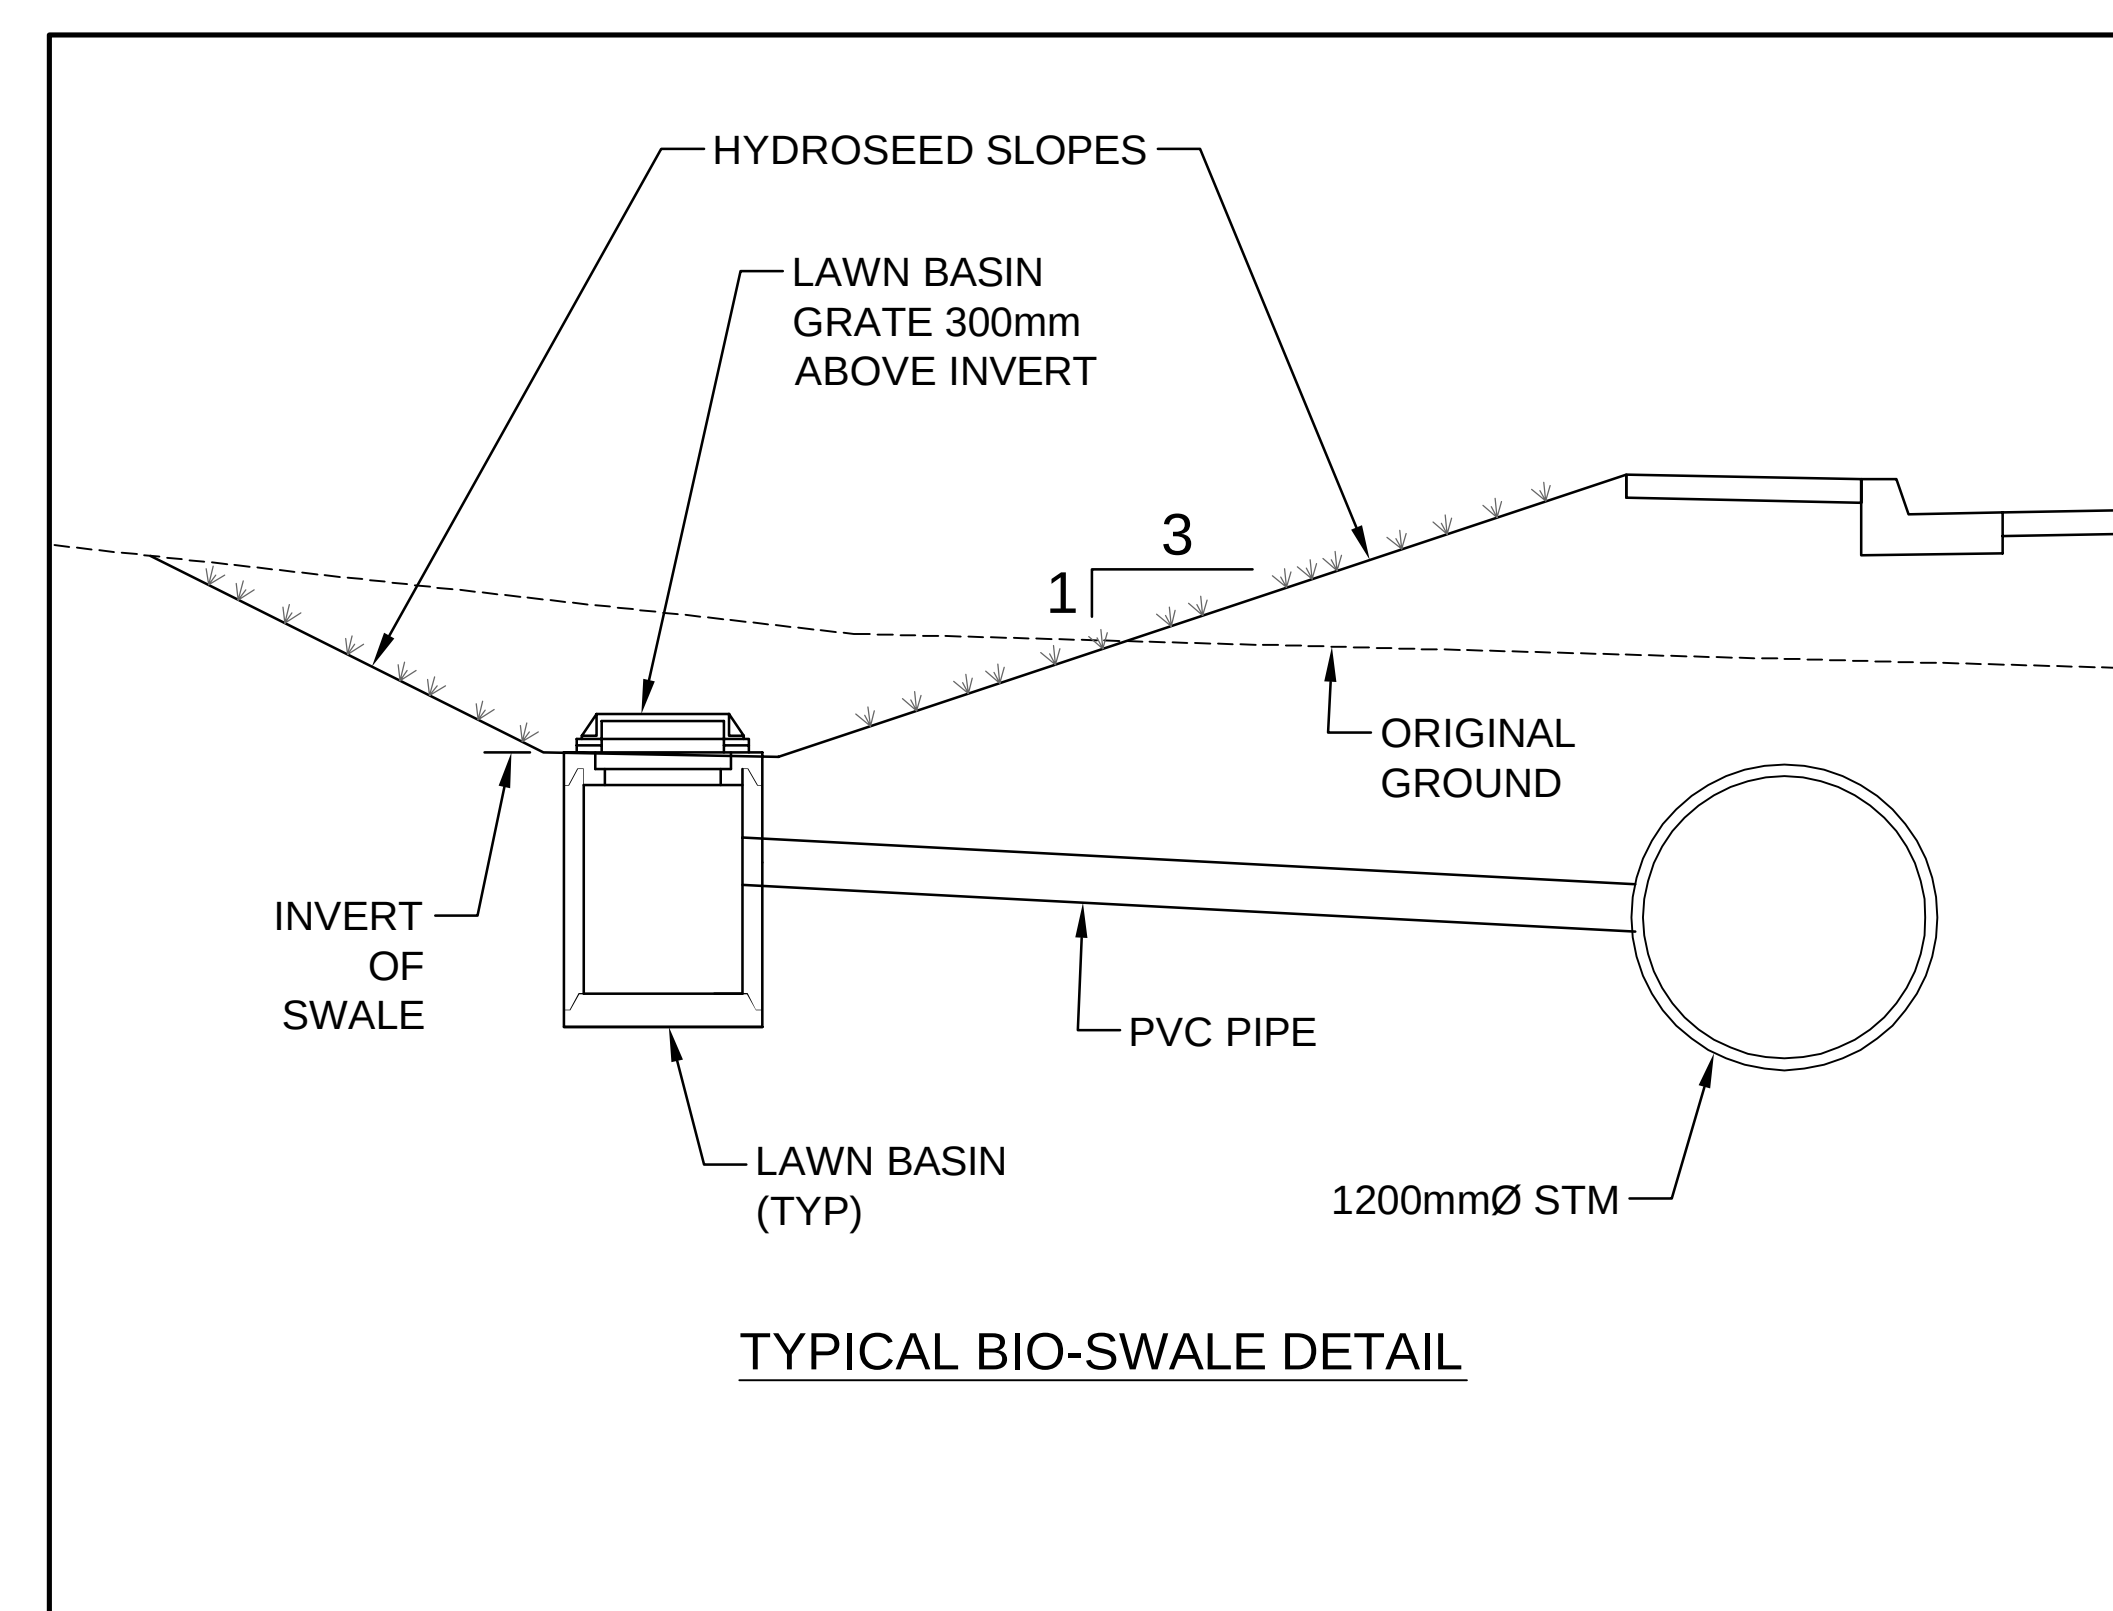


Highway 11
NORTH OF VYE ROAD

HIGHWAY 11 & VYE ROAD
AREA IMPROVEMENTS


Typical Sections Vye Road

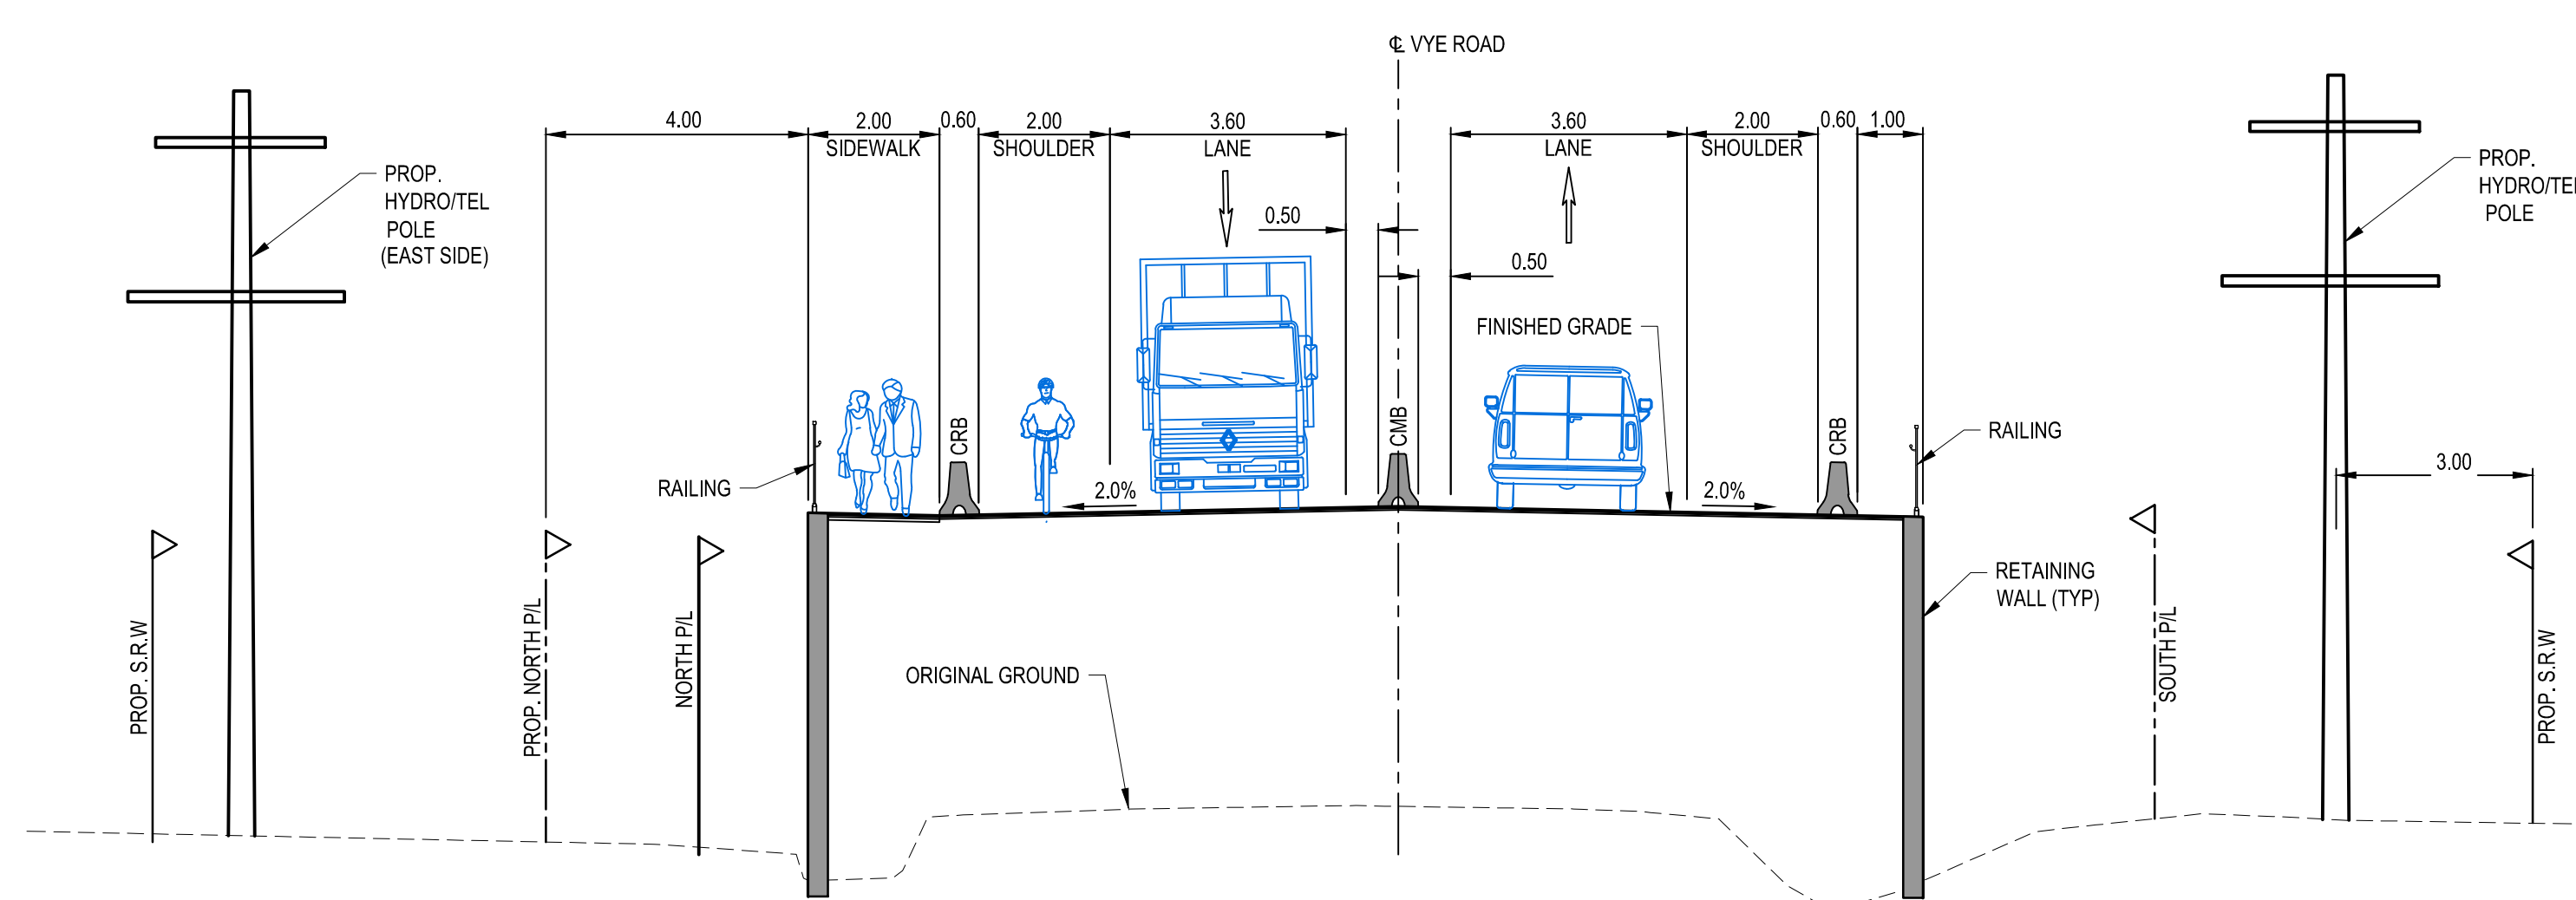

VYE ROAD - TYPICAL SECTION WITH WALL
(LOOKING EAST)
SCALE 1:100

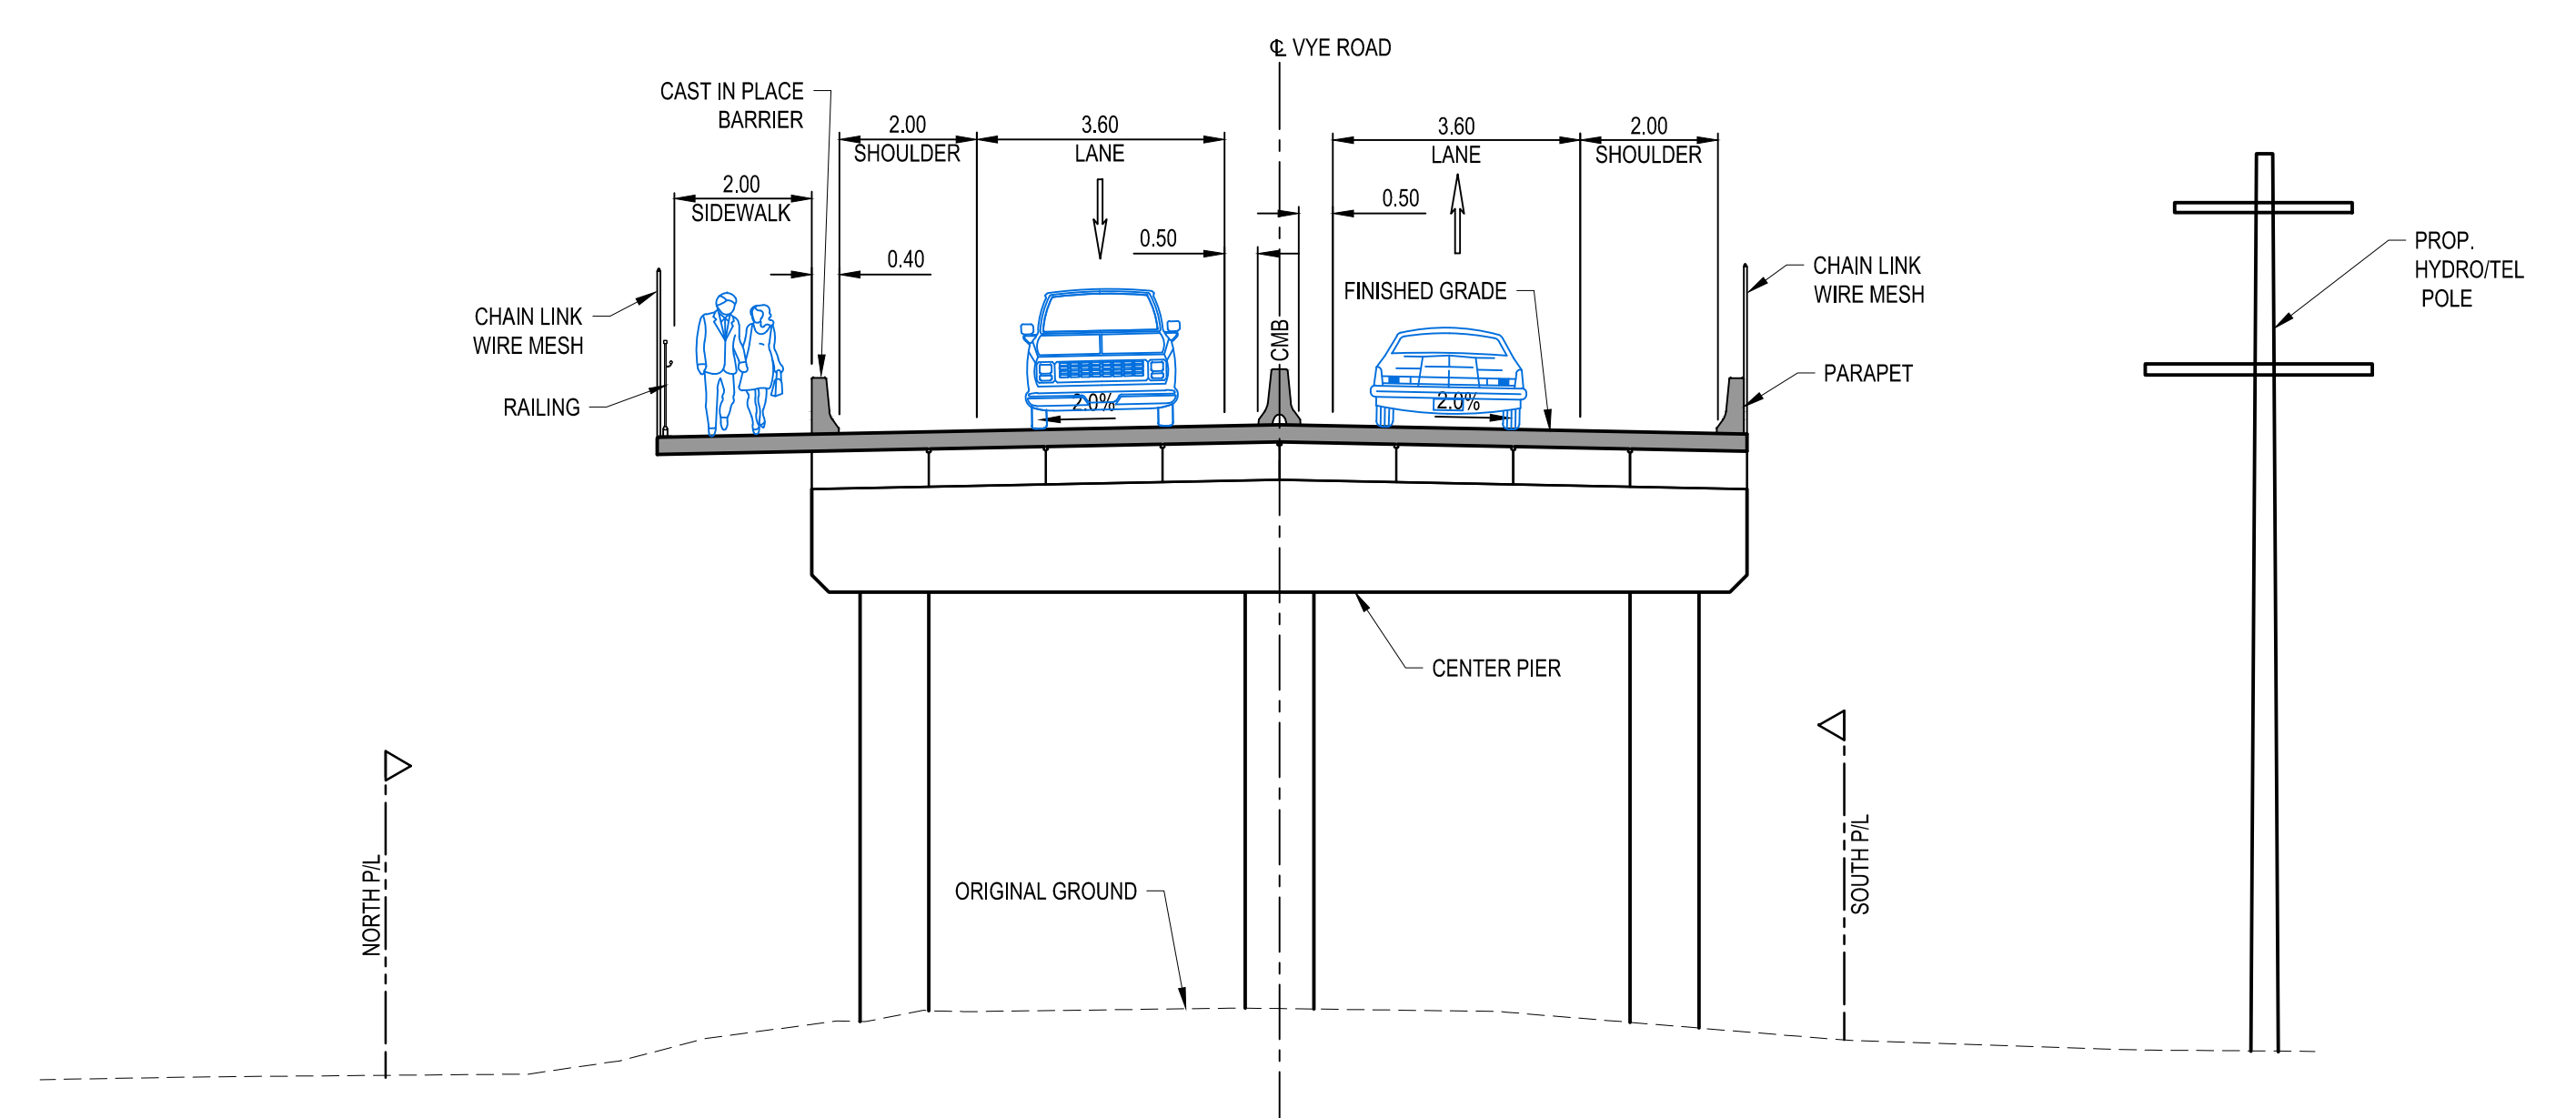

VYE ROAD OVERPASS - TYPICAL SECTION
(LOOKING EAST)
SCALE 1:100

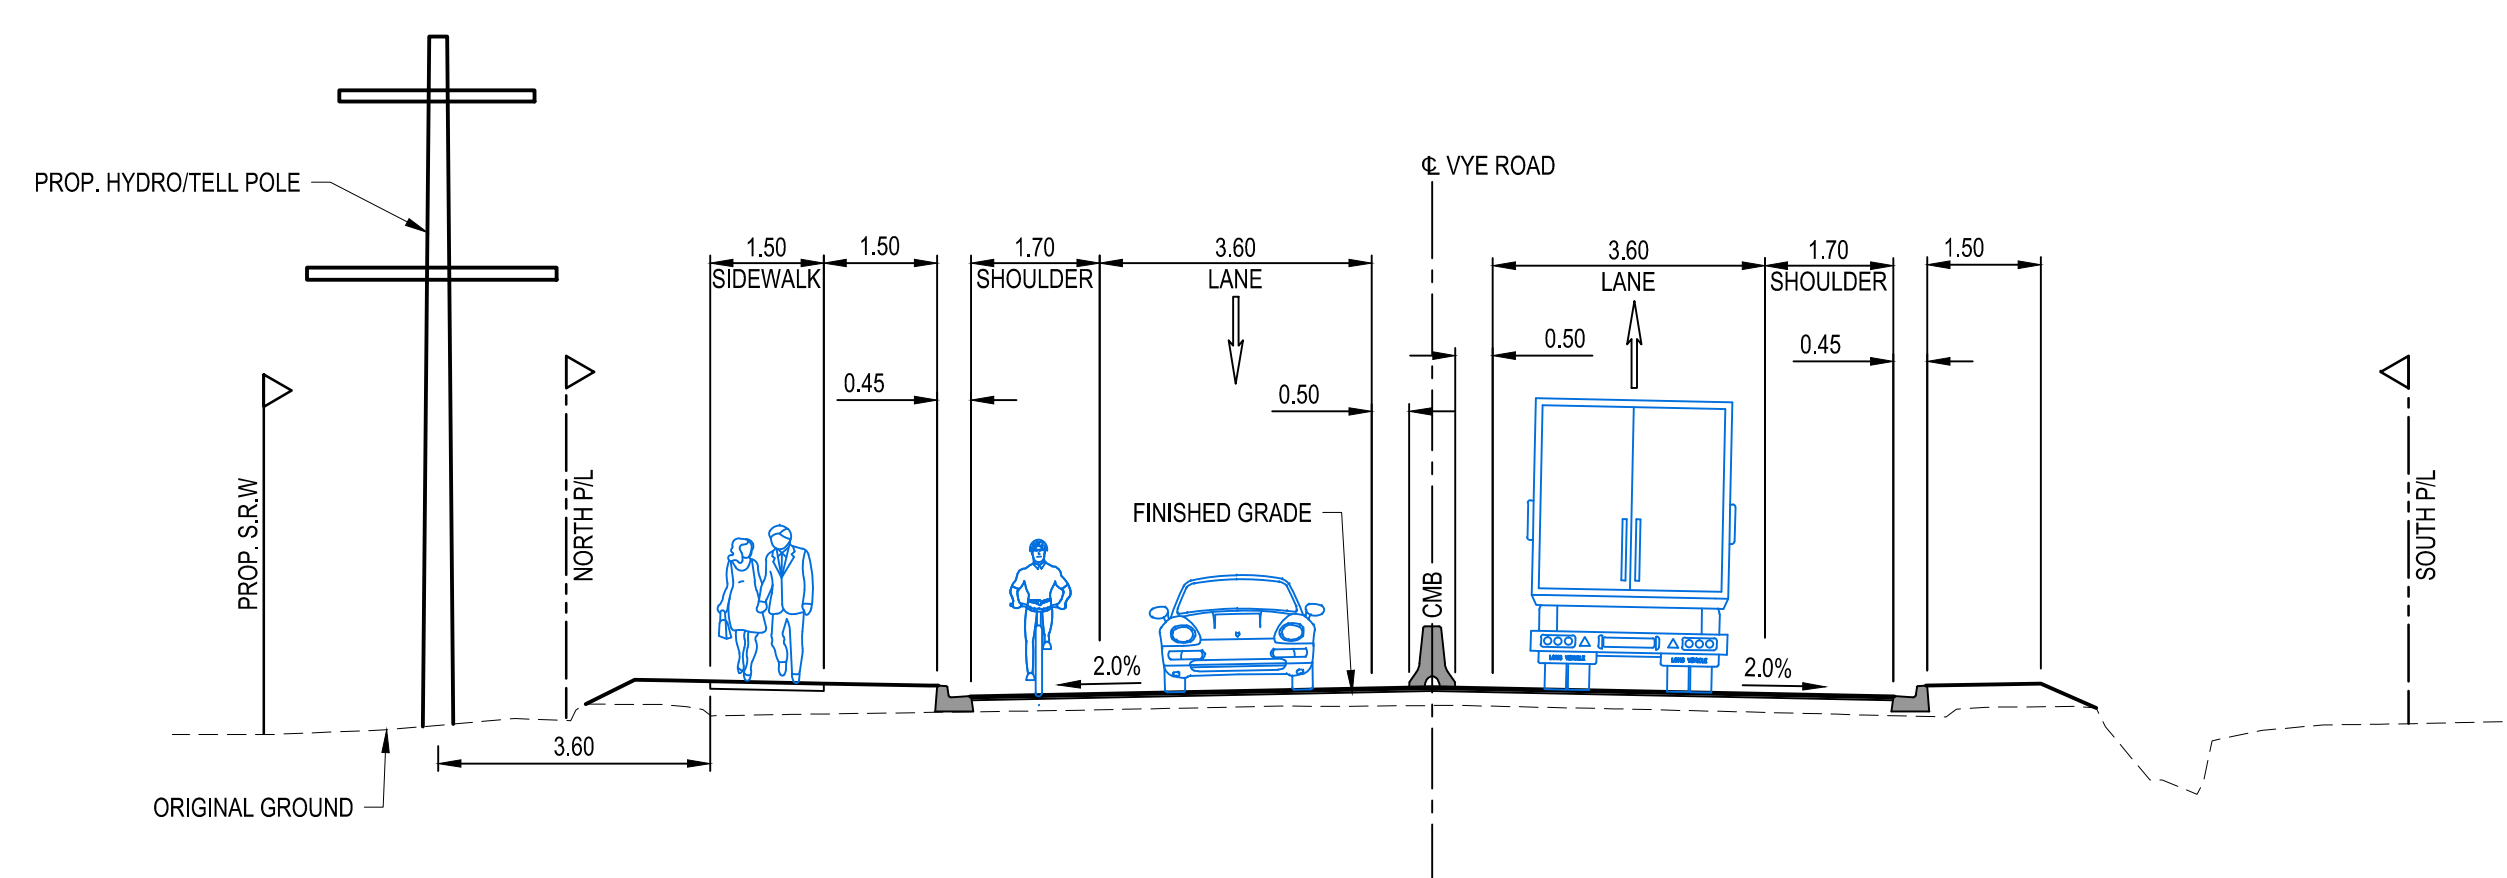

VYE ROAD - TYPICAL SECTION
(LOOKING EAST)
SCALE 1:100



HIGHWAY 11 & VYE ROAD
AREA IMPROVEMENTS



Government of Canada
Gouvernement du Canada

Canada




Ministry of
Transportation
and Infrastructure

DRAFT

Roadworks Concept

Vye Road

 

HIGHWAY 11 & VYE ROAD
AREA IMPROVEMENTS

